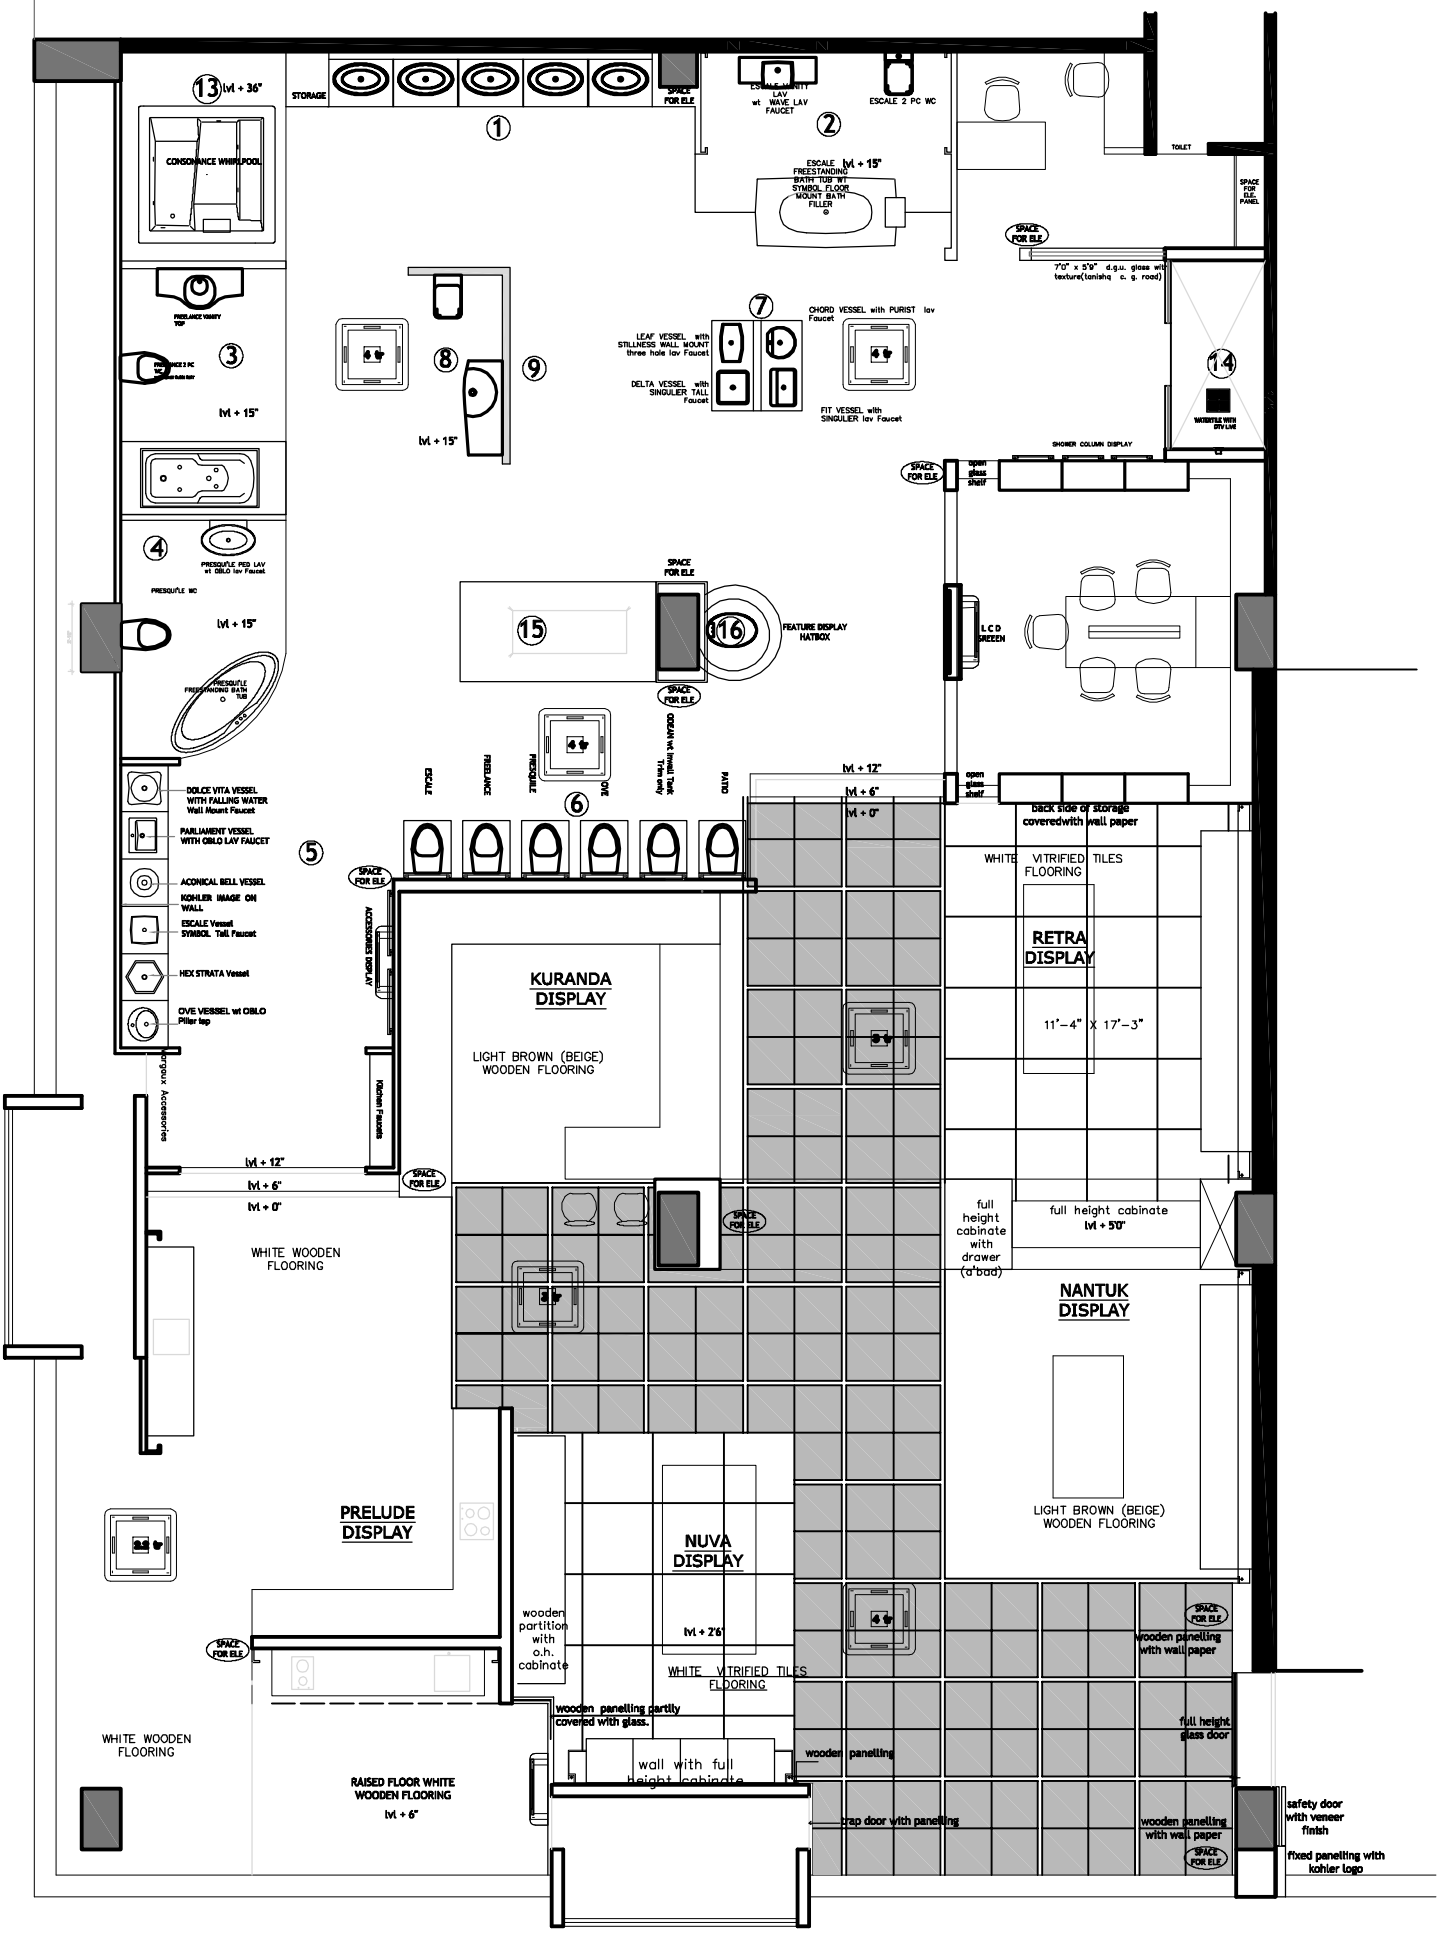
13
lvl + 36"
CONSONANCE WHIRLPOOL
STORAGE
SPACE FOR ELE
1
ESCALE 2 PC WC
2
ESCALE FREESTANDING BATH TUB WT SYMBOL FLOOR MOUNT BATH FILLER
lvl + 15"
TOILET
SPACE FOR ELE. PANEL
7'0" x 5'9" d.g.u. glass with texture(tanishq c. g. road)
3
lvl + 15"
4
PRESQU'ILE PED LAV wt OBLO lav Faucet
PRESQU'ILE WC
PRESQU'ILE FREESTANDING BATH TUB
8
9
lvl + 15"
7
LEAF VESSEL with STILLNESS WALL MOUNT three hole lav Faucet
DELTA VESSEL with SINGULIER TALL Faucet
CHORD VESSEL with PURIST lav Faucet
FIT VESSEL with SINGULIER lav Faucet
14
WATERFALL WITH DIV LINE
SHOWER COLUMN DISPLAY
SPACE FOR ELE
open glass shelf
SPACE FOR ELE
15
16
FEATURE DISPLAY HATBOX
SPACE FOR ELE
LCD SCREEN
ESCALE
FREELANCE
PRESQU'ILE
OVE
CERAMIX wt tinwall Tank Trim only
PATIO
6
lvl + 12"
lvl + 6"
lvl + 0"
back side of storage coveredwith wall paper
WHITE VITRIFIED TILES FLOORING
DOLCE VITA VESSEL WITH FALLING WATER Wall Mount Faucet
PARLIAMENT VESSEL WITH OBLO LAV FAUCET
ACONICAL BELL VESSEL
KOHLER IMAGE ON WALL
ESCALE Vessel SYMBOL Tall Faucet
HEX STRATA Vessel
OVE VESSEL wt OBLO Pillar tap
5
SPACE FOR ELE
ACCESSORIES DISPLAY
KITCHEN FAUCETS
SPACE FOR ELE
KURANDA DISPLAY
LIGHT BROWN (BEIGE) WOODEN FLOORING
RETRA DISPLAY
11'-4" X 17'-3"
lvl + 12"
lvl + 6"
lvl + 0"
WHITE WOODEN FLOORING
SPACE FOR ELE
full height cabinate with drawer (a'bad)
full height cabinate lvl + 5'0"
NANTUK DISPLAY
LIGHT BROWN (BEIGE) WOODEN FLOORING
PRELUDE DISPLAY
NUVA DISPLAY
lvl + 2'6"
SPACE FOR ELE
wooden partition with o.h. cabinate
WHITE VITRIFIED TILES FLOORING
wooden panelling with wall paper
wooden panelling partly covered with glass.
full height glass door
WHITE WOODEN FLOORING
wooden panelling
RAISED FLOOR WHITE WOODEN FLOORING
lvl + 6"
wall with full height cabinate
trap door with panelling
wooden panelling with wall paper
safety door with veneer finish
fixed panelling with kohler logo
SPACE FOR ELE